FRONTAGE IMPROVEMENTS

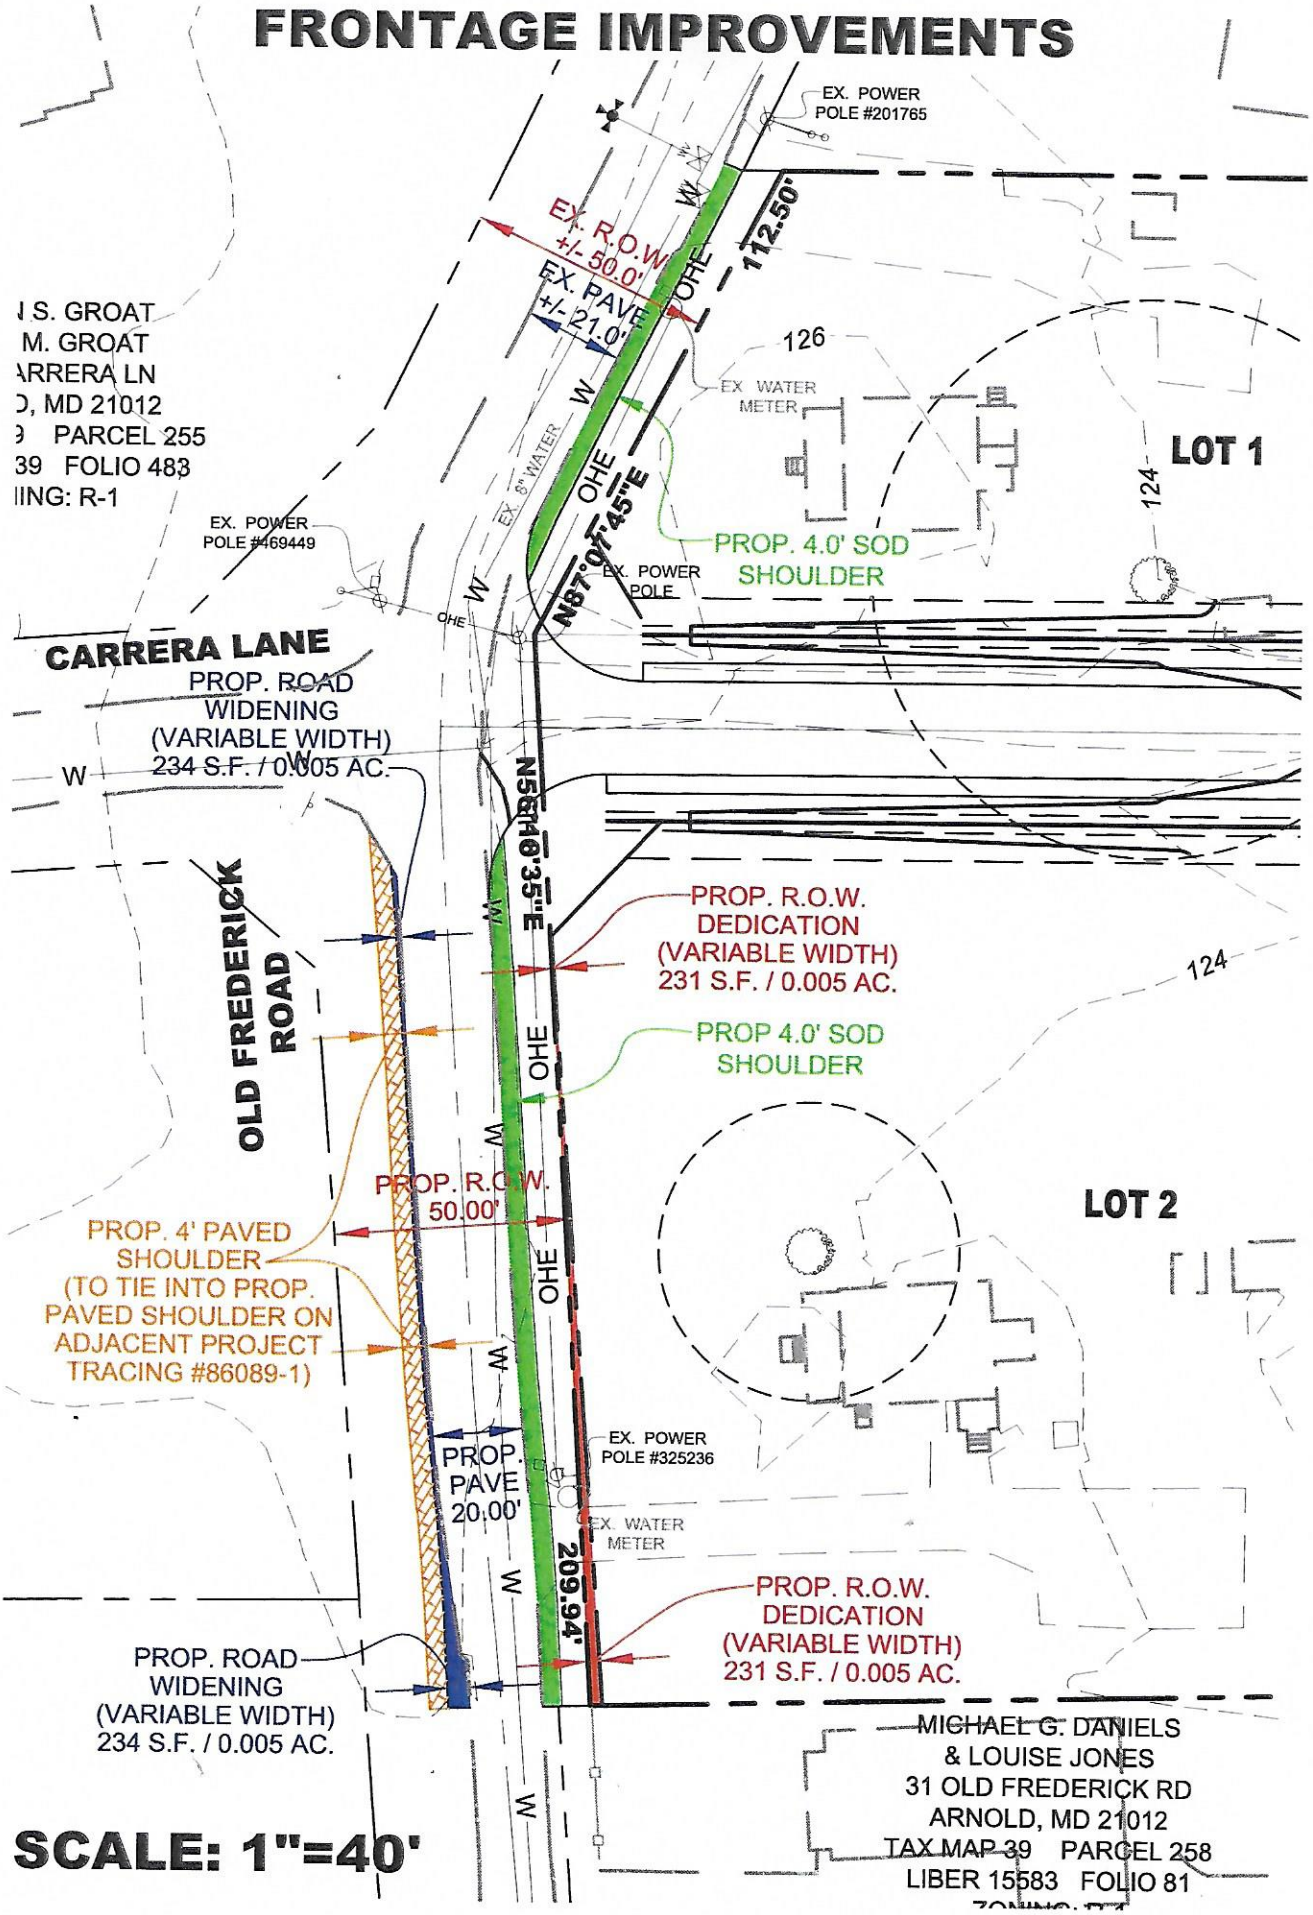

SCALE: 1"=40'